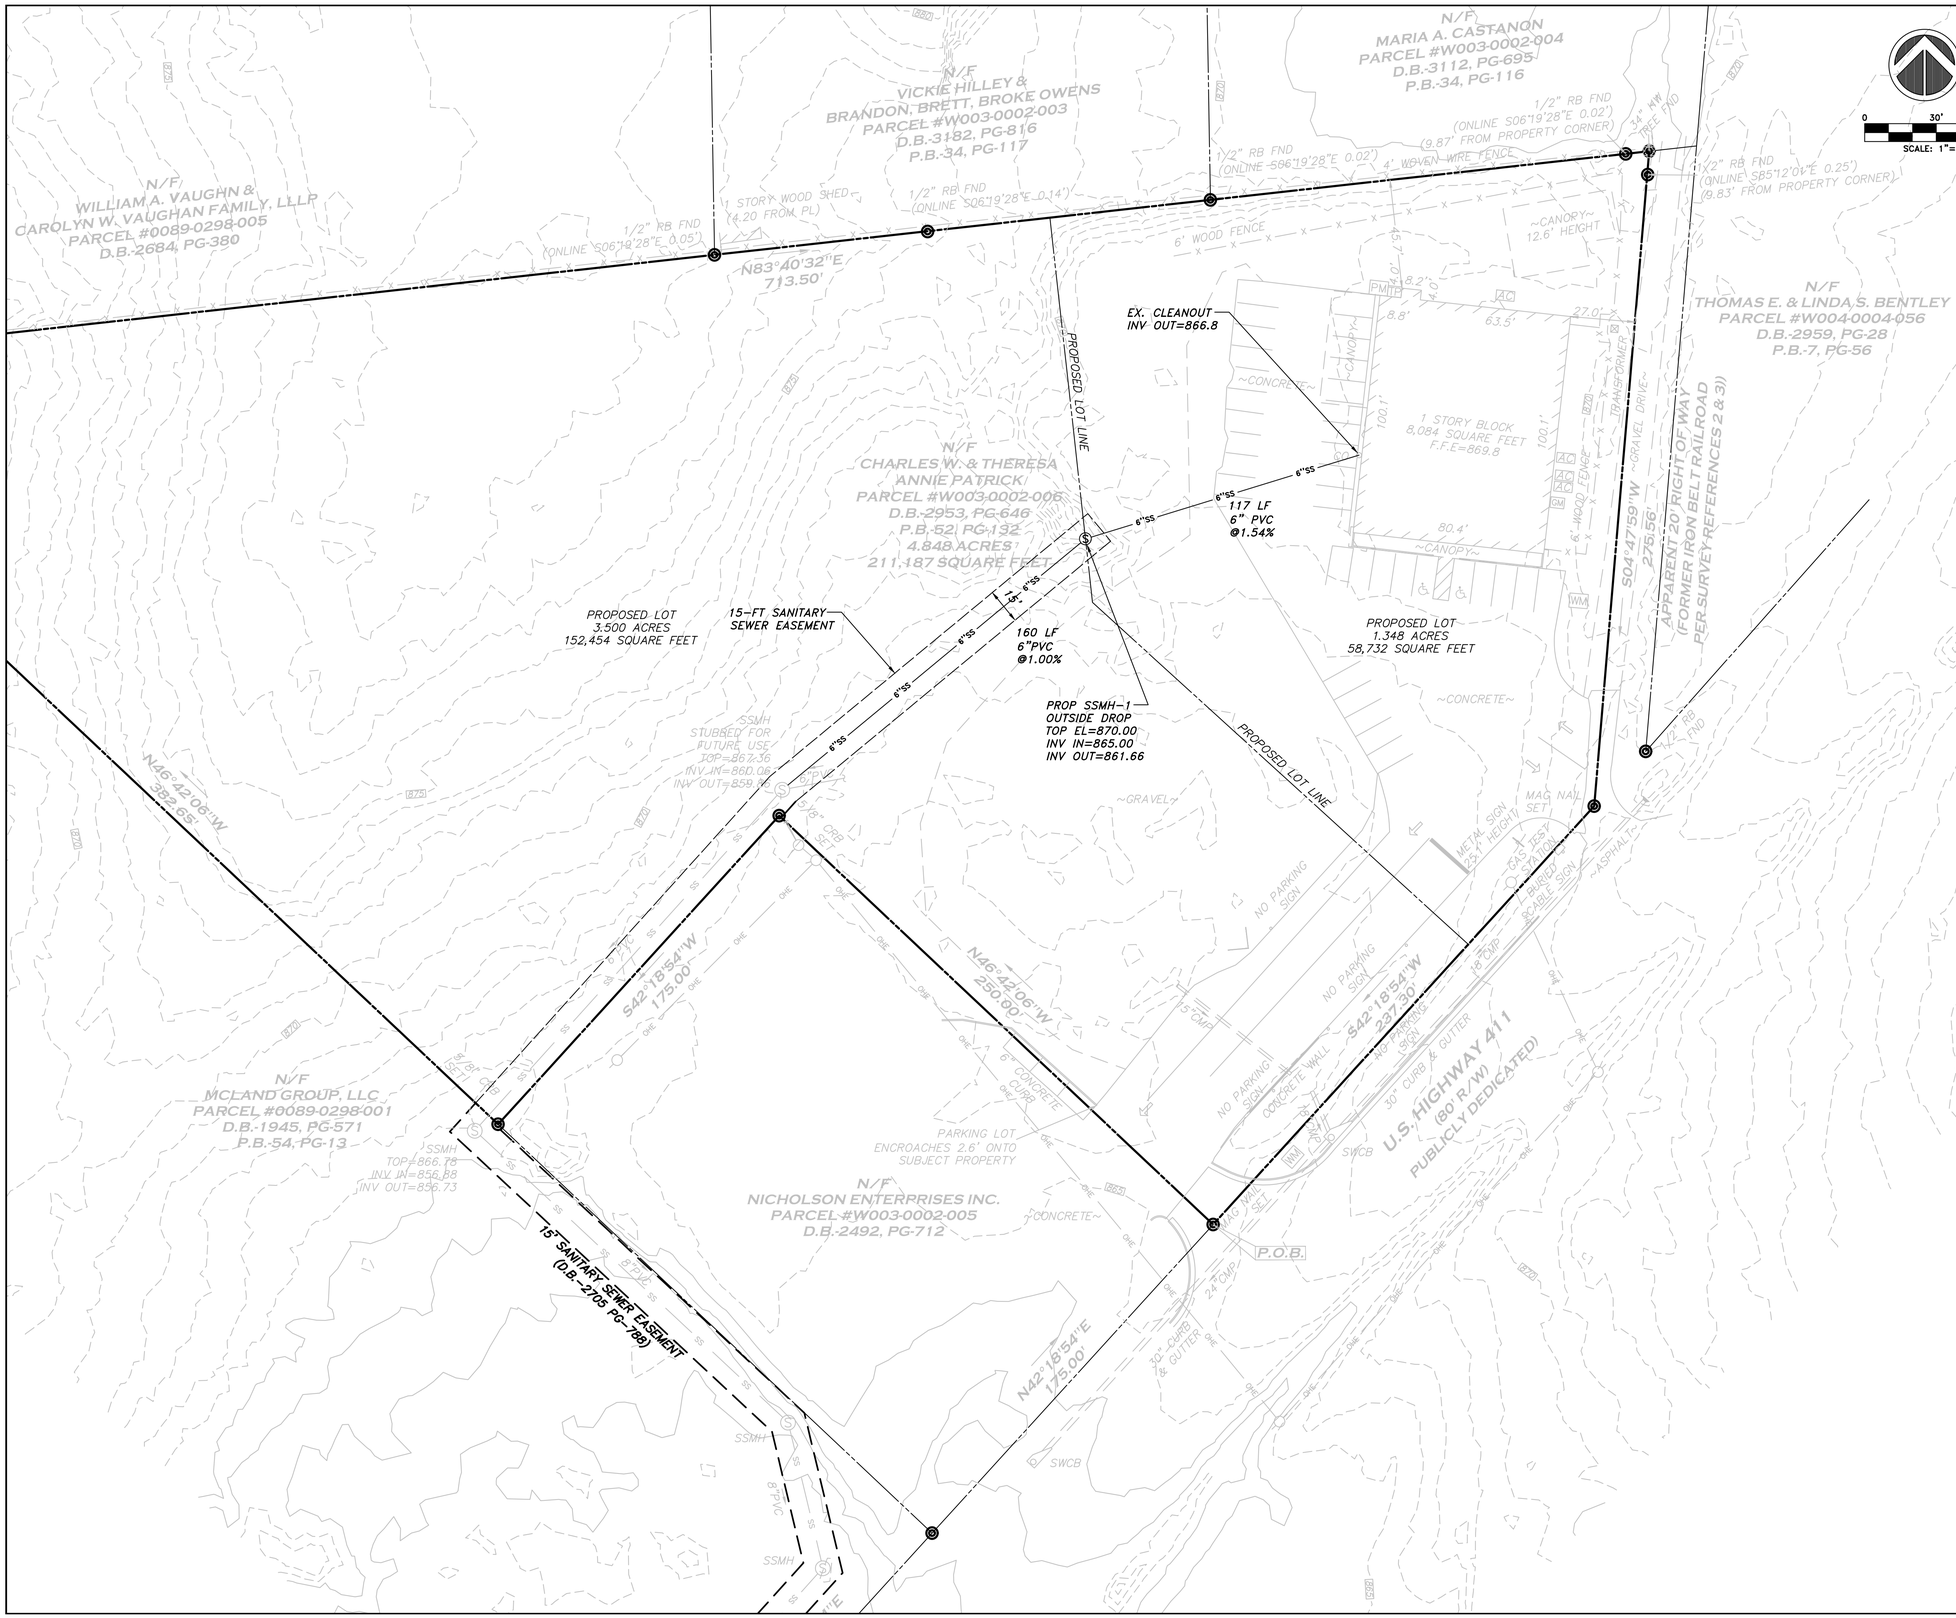

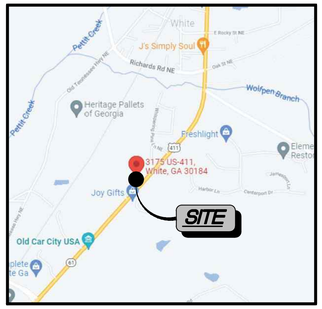

VICINITY MAP
N.T.S.

PROPOSED SANITARY EXTENSION

3175 HIGHWAY 411 NE WHITE, GA 30184

PREPARED FOR:

BILL SWANSON - SIGNS & MORE, INC.

LANDLOT 298, 5TH DISTRICT, 3RD SECTION

BARTOW COUNTY, GA

GEORGIA REGISTERED PROFESSIONAL ENGINEER No. 041742 JEFFREY P. MASISAK

MASS ENGINEERING AND CONSULTANTS, LLC.
3459 ACWORTH DUE WEST RD. SUITE 565
ACWORTH, GEORGIA 30101
PHONE: 404.850.7790
WWW.MASS-ENG.COM

Copyright © 2021

MASS ENGINEERING AND CONSULTANTS, LLC

REVISIONS

DATE:	DESCRIPTION

CONCEPT SITE PLAN

PROJECT NUMBER: 21-0147

DATE: DECEMBER 28, 2021

CSP1